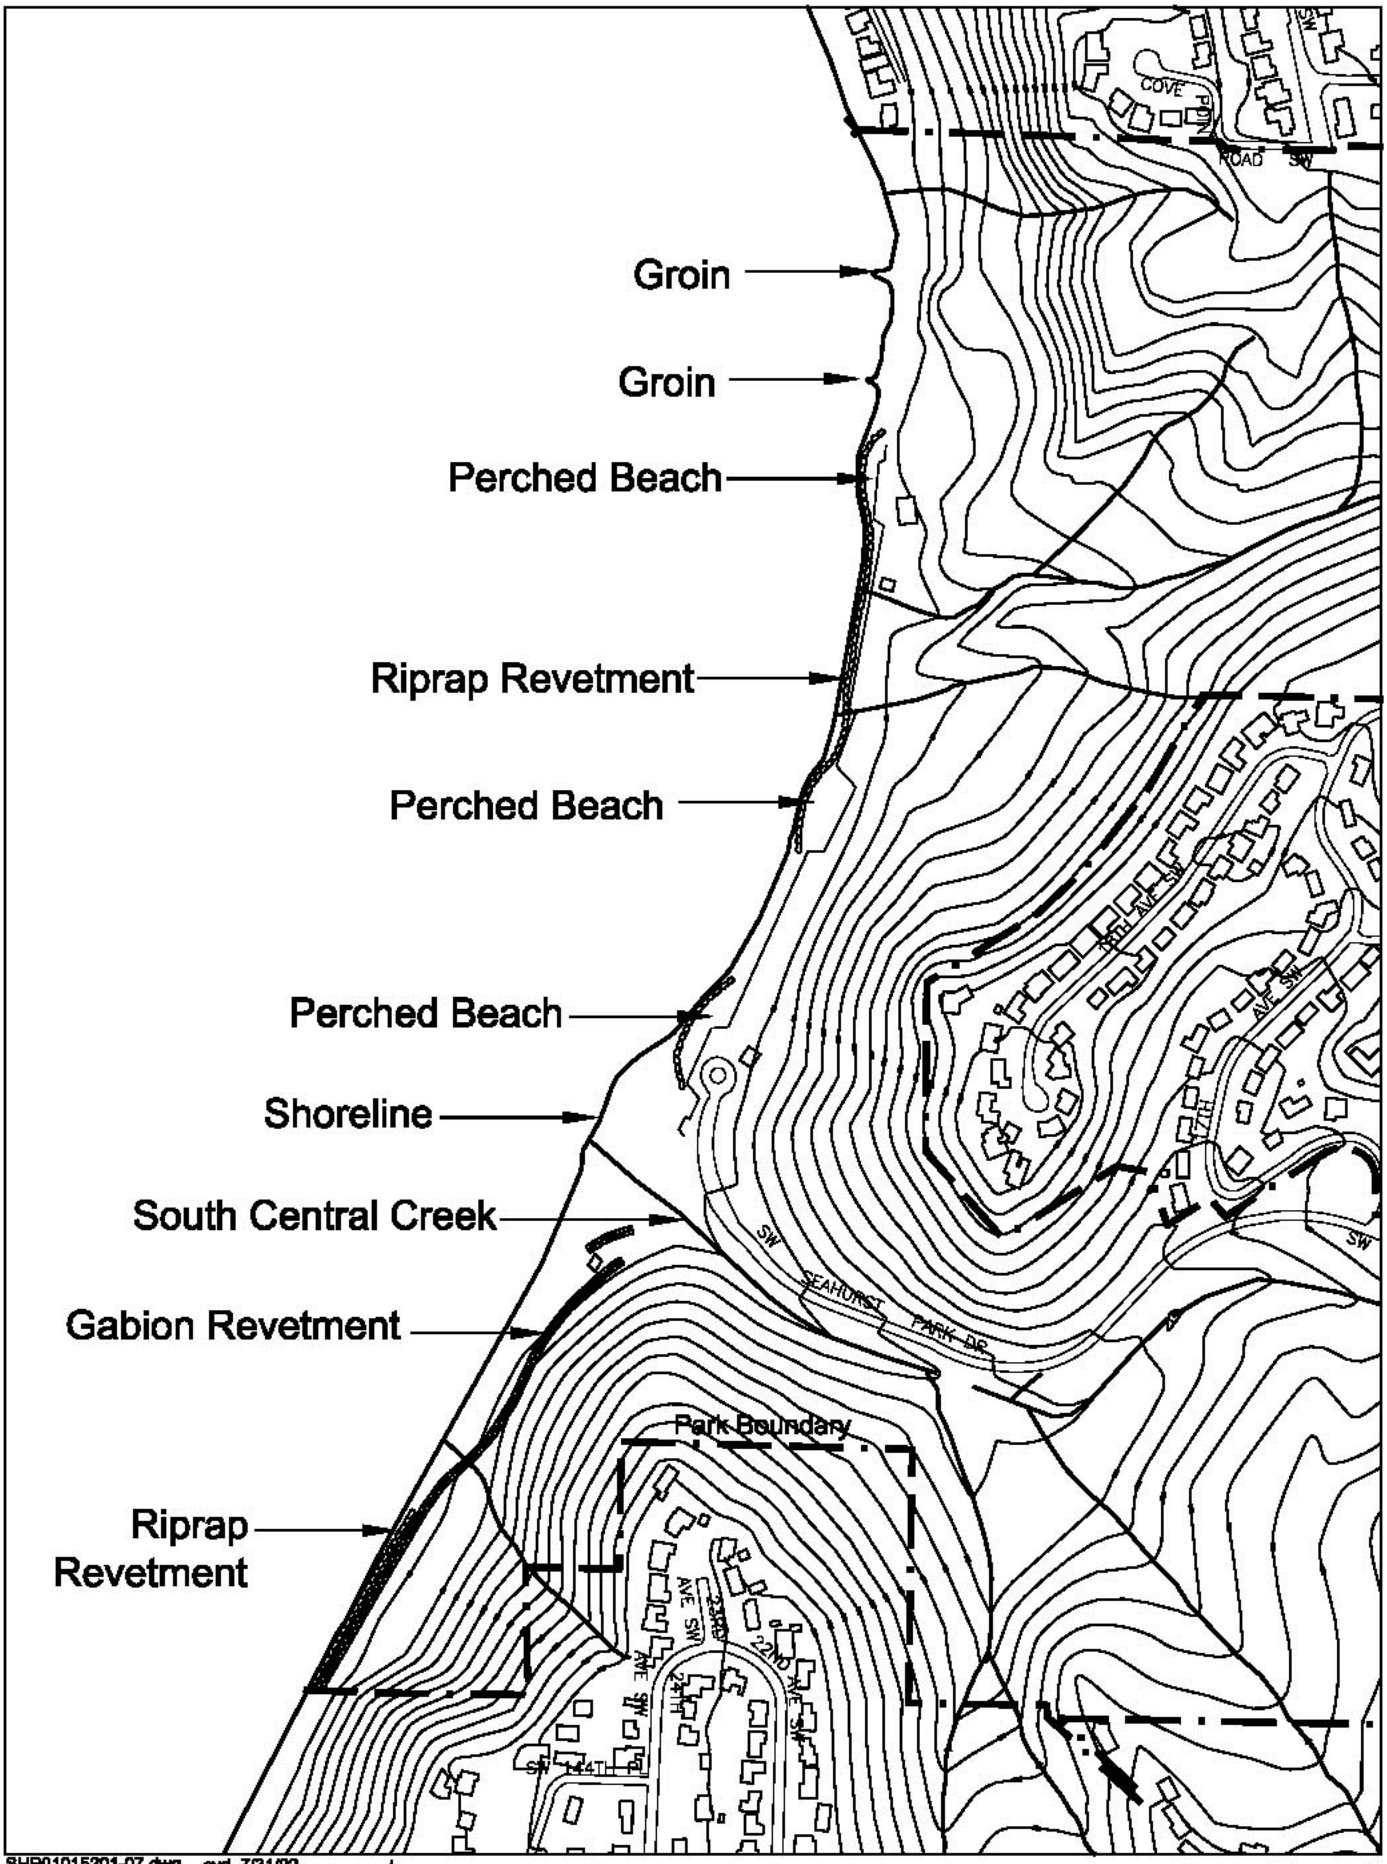

SHP01015201-07.dwg cvd 7/31/02

ANCHOR ENVIRONMENTAL, L.L.C.

0 500
Scale in Feet

Figure 2
Overview of Shoreline Protection Structures
Seahurst Park Master Plan